Pennock Village

N.W.O. Rural Christian Seniors Village Inc.

Proposed Site Plan*

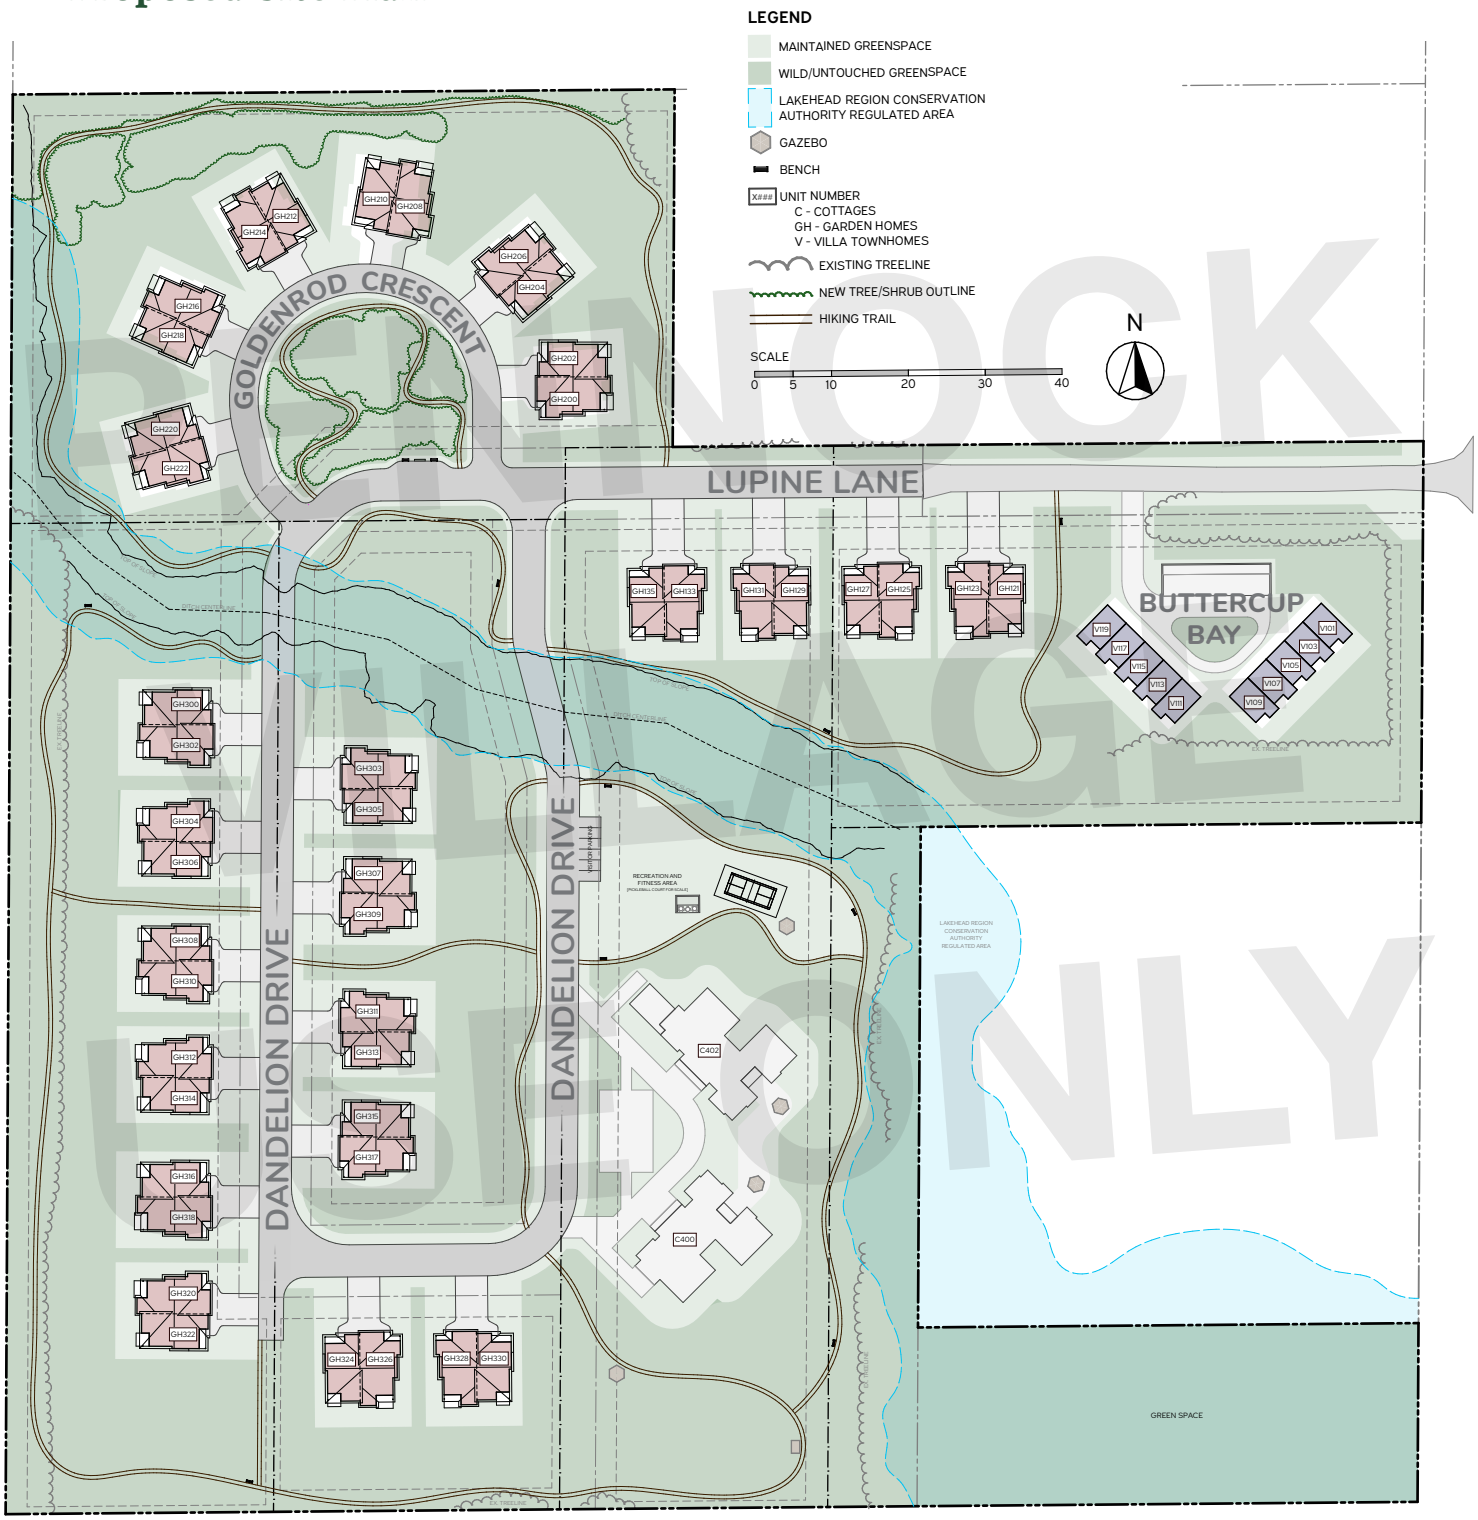

SITE PLAN RENDERING
SCALE: 1:750

*Proposed concepts of initial site design at Pennock Village. Final design and amenities are subject to change.

PENNOCK VILLAGE
FOR SALES PURPOSES ONLY